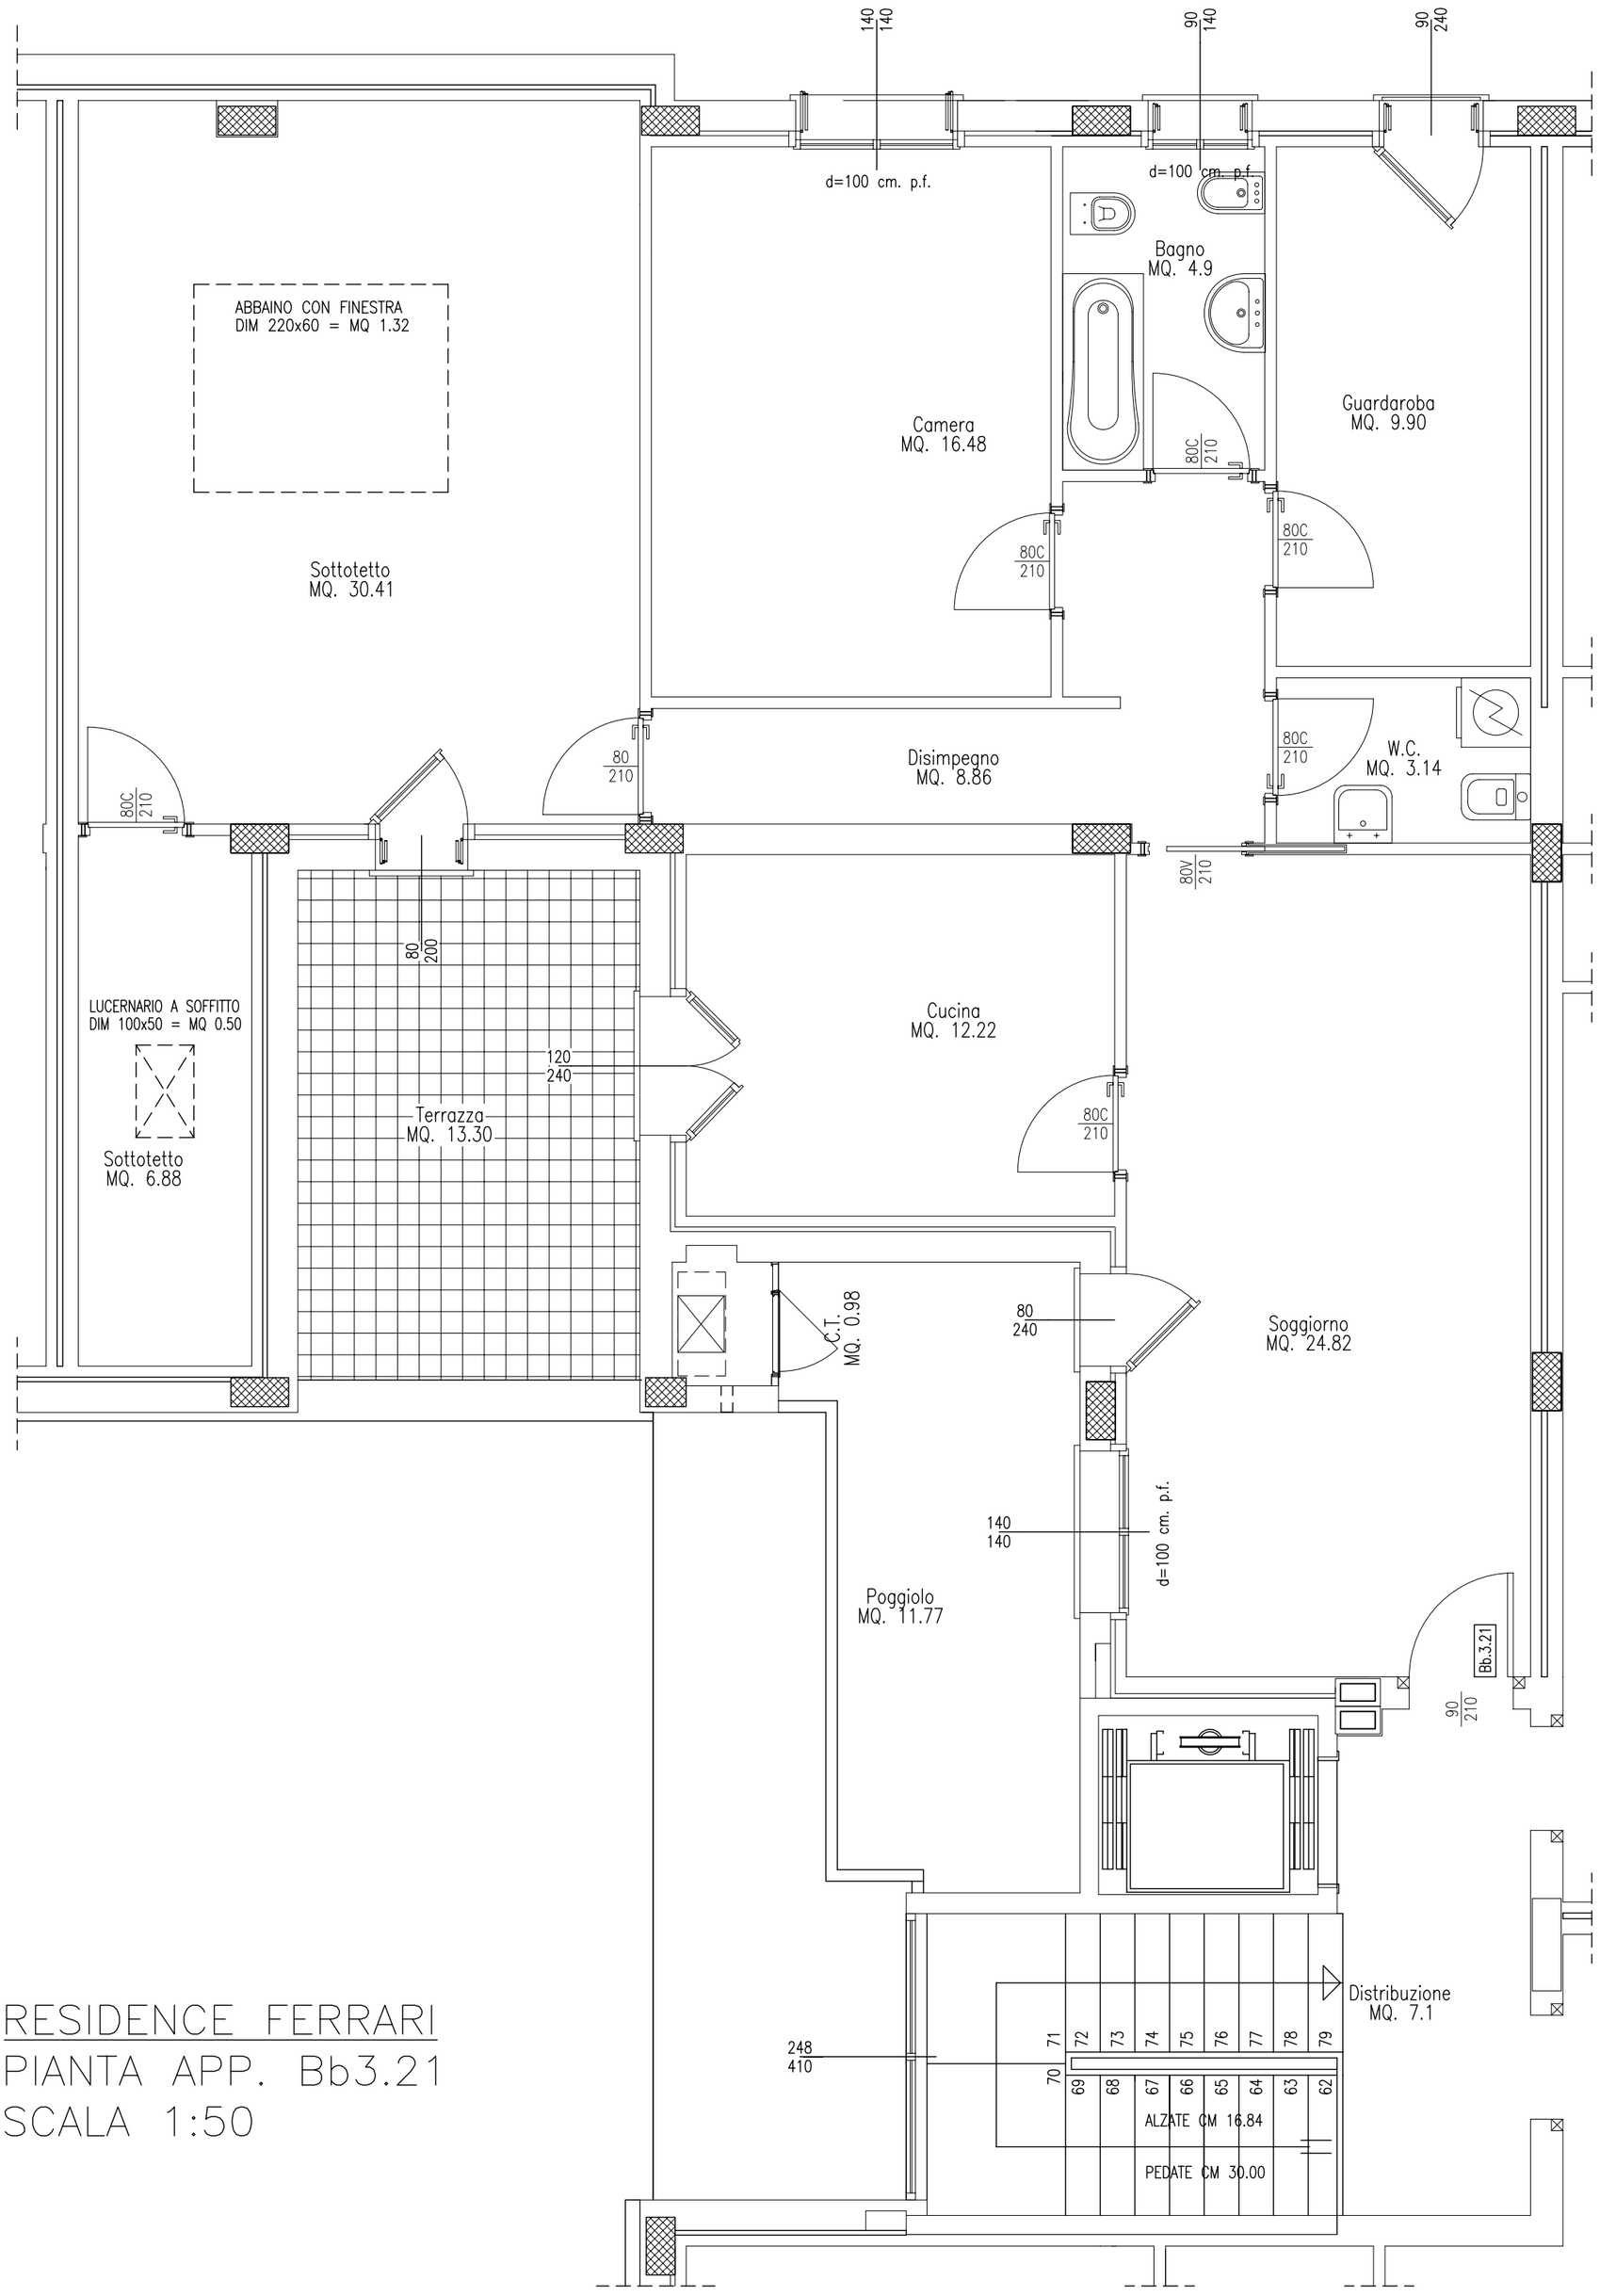

RESIDENCE FERRARI

PIANTA APP. Bb3.21

SCALA 1:50